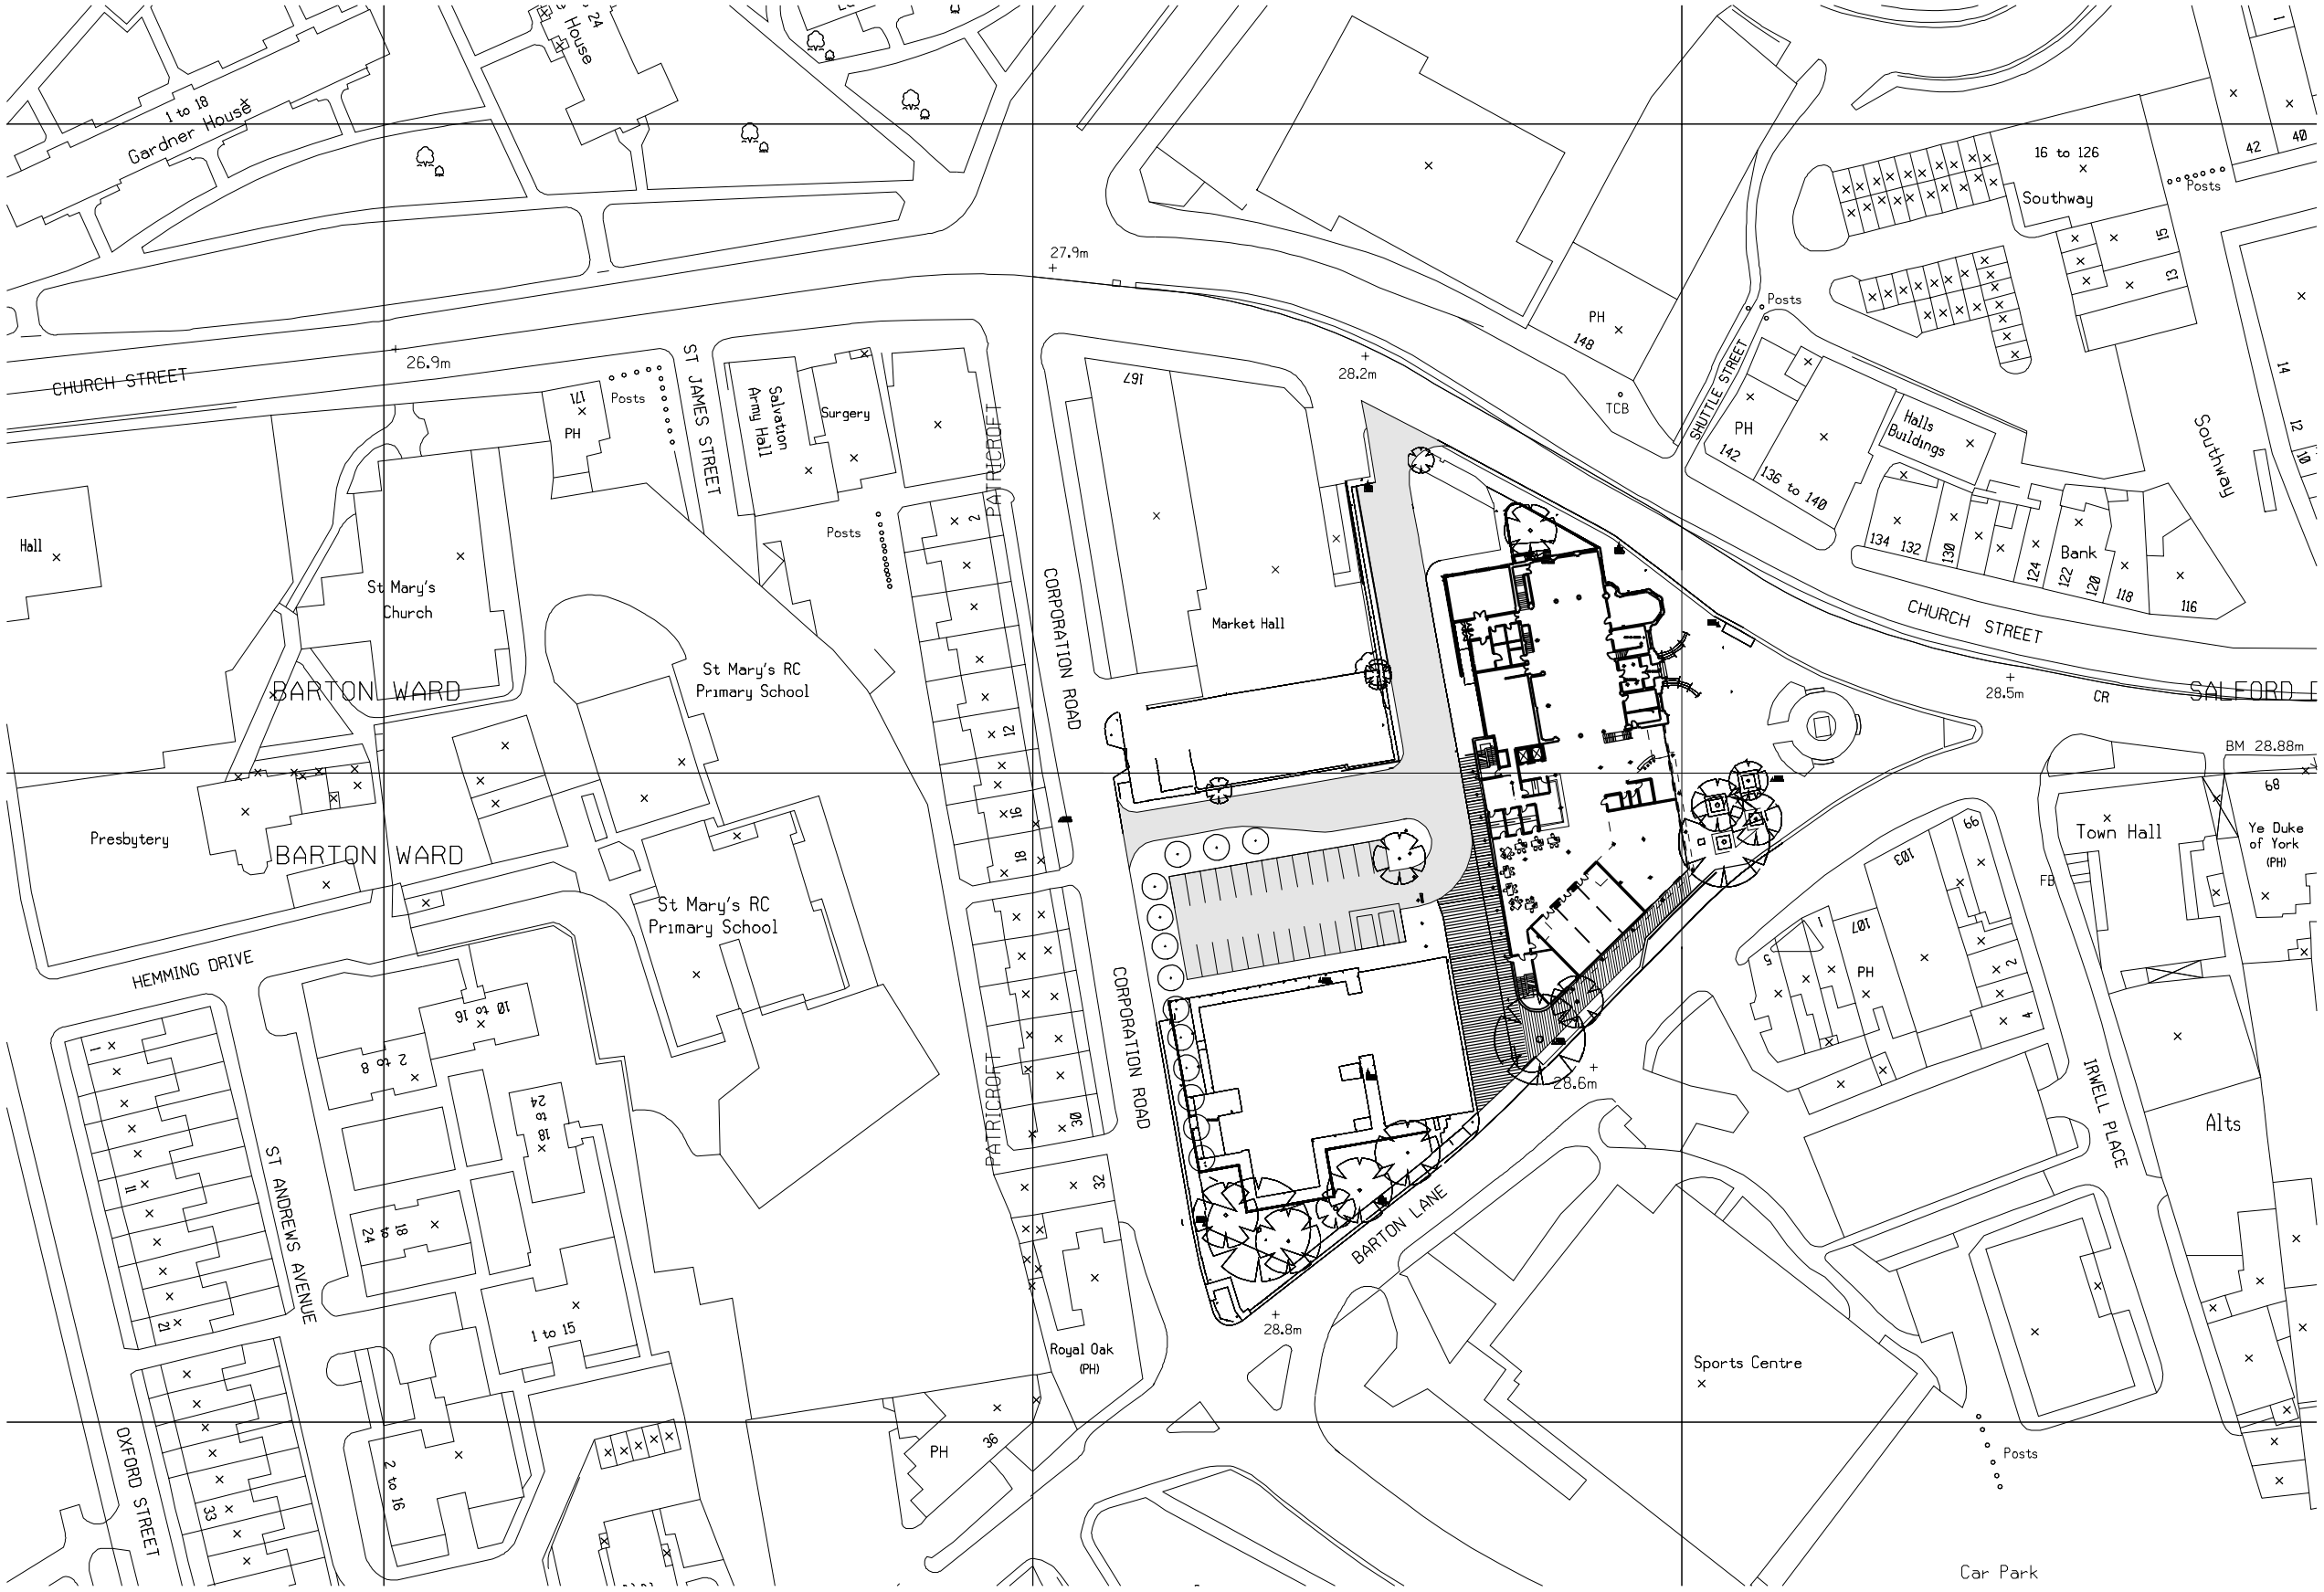

Revision	Description	By	Date

Date Plotted: 21-DEC-2004 12:17 L:\903340\cad\drawings\09_2004\L(--)004.dgn

Notes

DO NOT SCALE. Use figured dimensions only. The contractor is requested to check all dimensions before the work is put in hand.

© All copyrights Austin.Smith:Lord

This drawing must only be used for the purpose for which it is supplied and its contents must not be reproduced for any purpose without written permission.

No areas indicated, or areas calculated from this drawing should be used for valuation purposes or as the basis for development contracts.

Drawn	JA
Date	16.11.04
Checked	
Date	
Scale	1:1000 @ A3
Status	

Austin-Smith:Lord
Architects Designers Planners
Landscape Architects

6 Bowood Court
Calver Road
Warrington WA2 8QZ
t 01925 654441
f 01925 414814
e warrington@austinsmithlord.com

Austin ▪ Smith : Lord

Project Eccles Health & Social Care Centre

Description Proposed Site Phase 1

Job No.	Drawing No.	Revision
903340	L( )004	