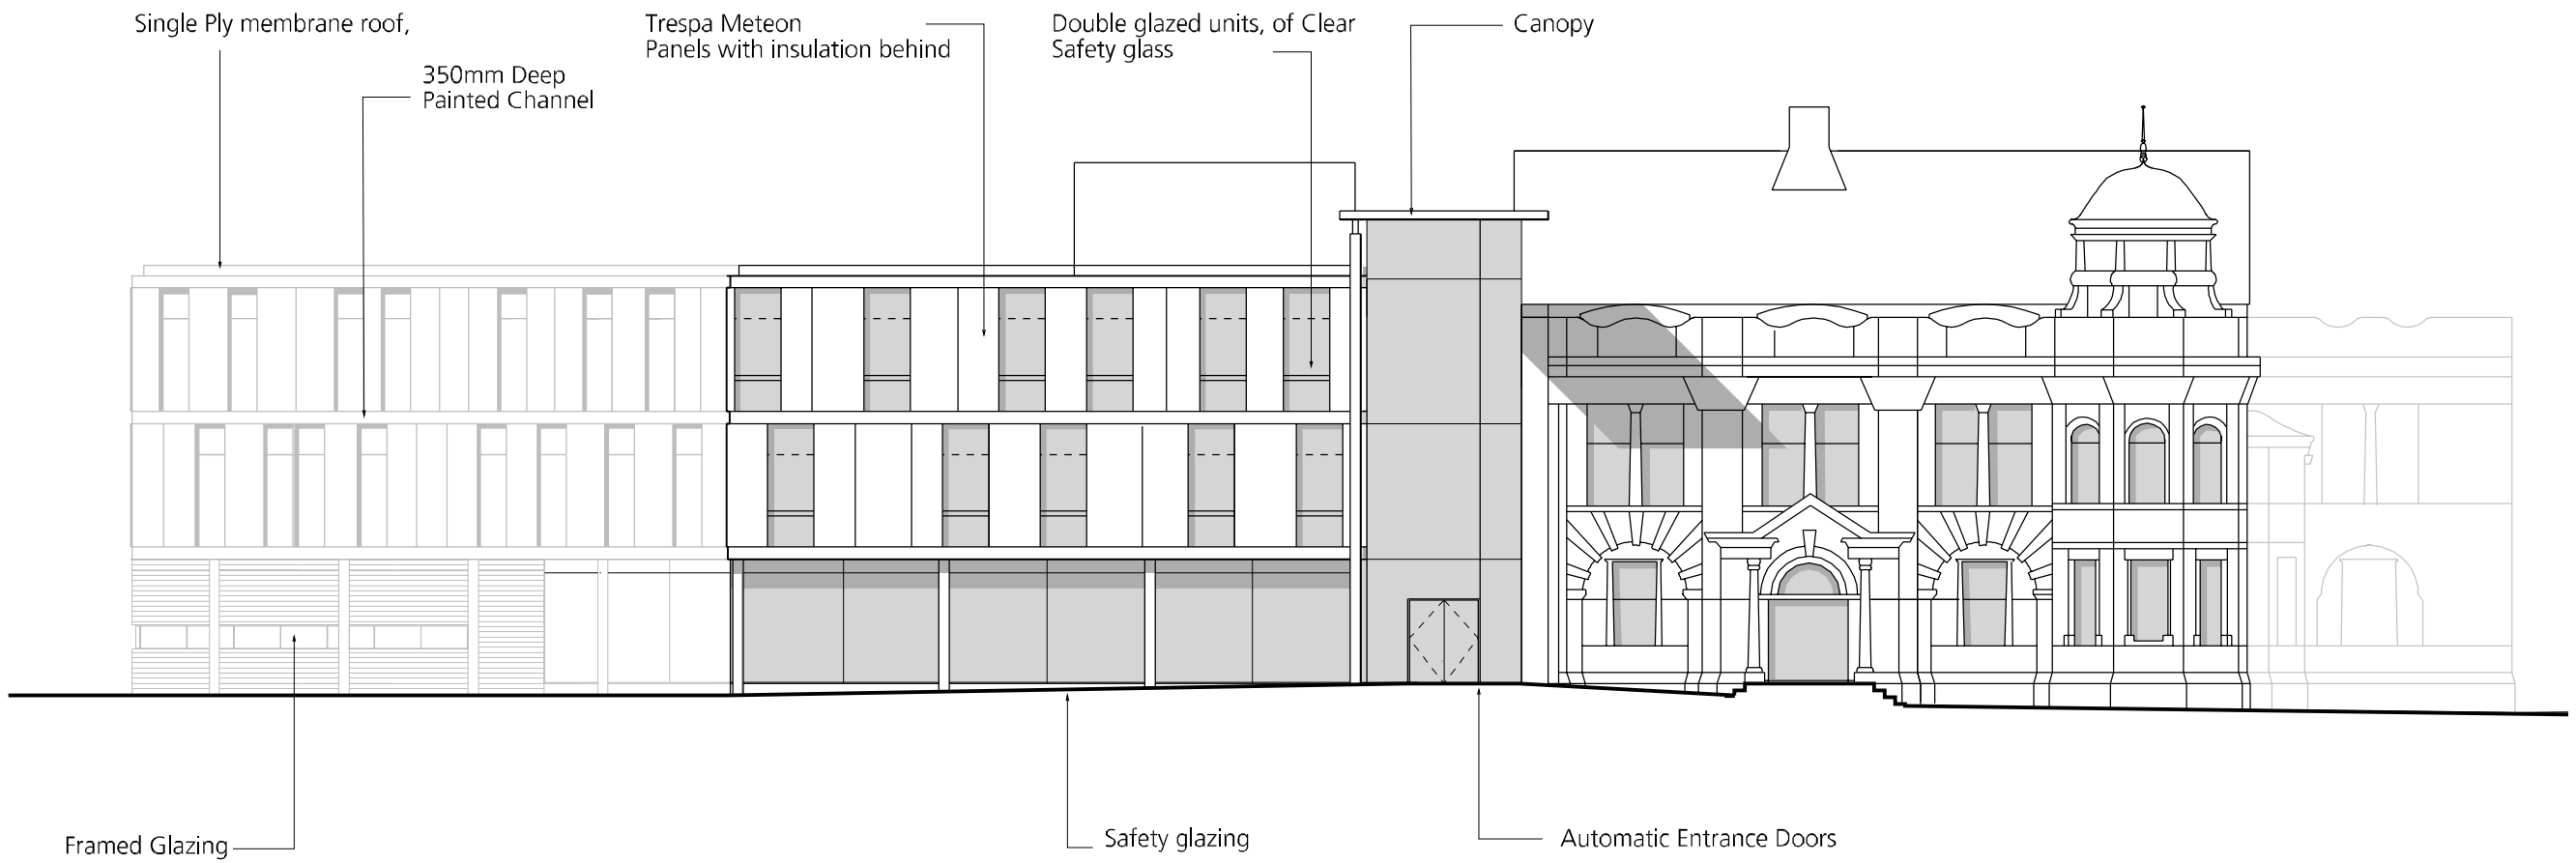

Elevation to Piazza

FRONT ELEVATION

Revision	Description	By	Date
*	FIRST ISSUE FOR COMMENT	CW	03.11.05

Notes
DO NOT SCALE. Use figured dimensions only.
The contractor is requested to check all dimensions before the work is put in hand.

© All copyrights Austin-Smith:Lord LLP
This drawing must only be used for the purpose for which it is supplied and its contents must not be reproduced for any purpose without written permission.

No areas indicated, or areas calculated from this drawing should be used for valuation purposes or as the basis for development contracts.

Austin-Smith:Lord LLP is a limited liability partnership registered in England & Wales. Number OC315362

Drawn	CW
Date	Nov 05
Checked	
Date	
Scale	1:200 @ A3
Status	FOR COMMENT

Austin-Smith:Lord LLP
Architects Designers Planners
Landscape Architects
6 Bowood Court
Calver Road
Warrington WA2 8QZ
t 01925 654441
f 01925 414814
e warrington@austinsmithlord.com

Austin ▪ Smith : Lord

Project Eccles Health & Social Care Centre

Description Front Elevation

Job No.	Drawing No.	Revision
903340	SK(V11)05	*

Date Plotted: 03-NOV-2005 15:13 L:\903340\cad\drawings\Current\SK(V11)05.plt