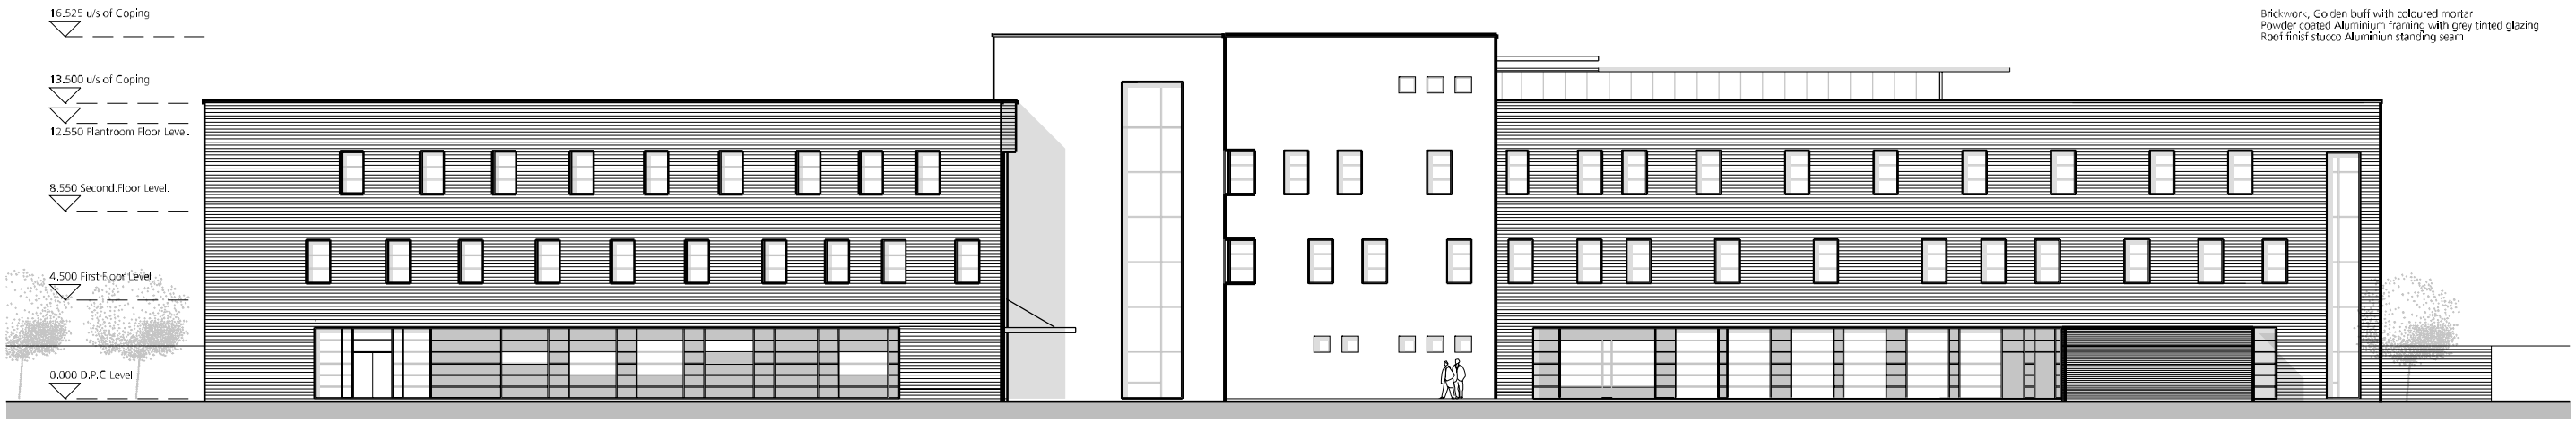

NORTH ELEVATION

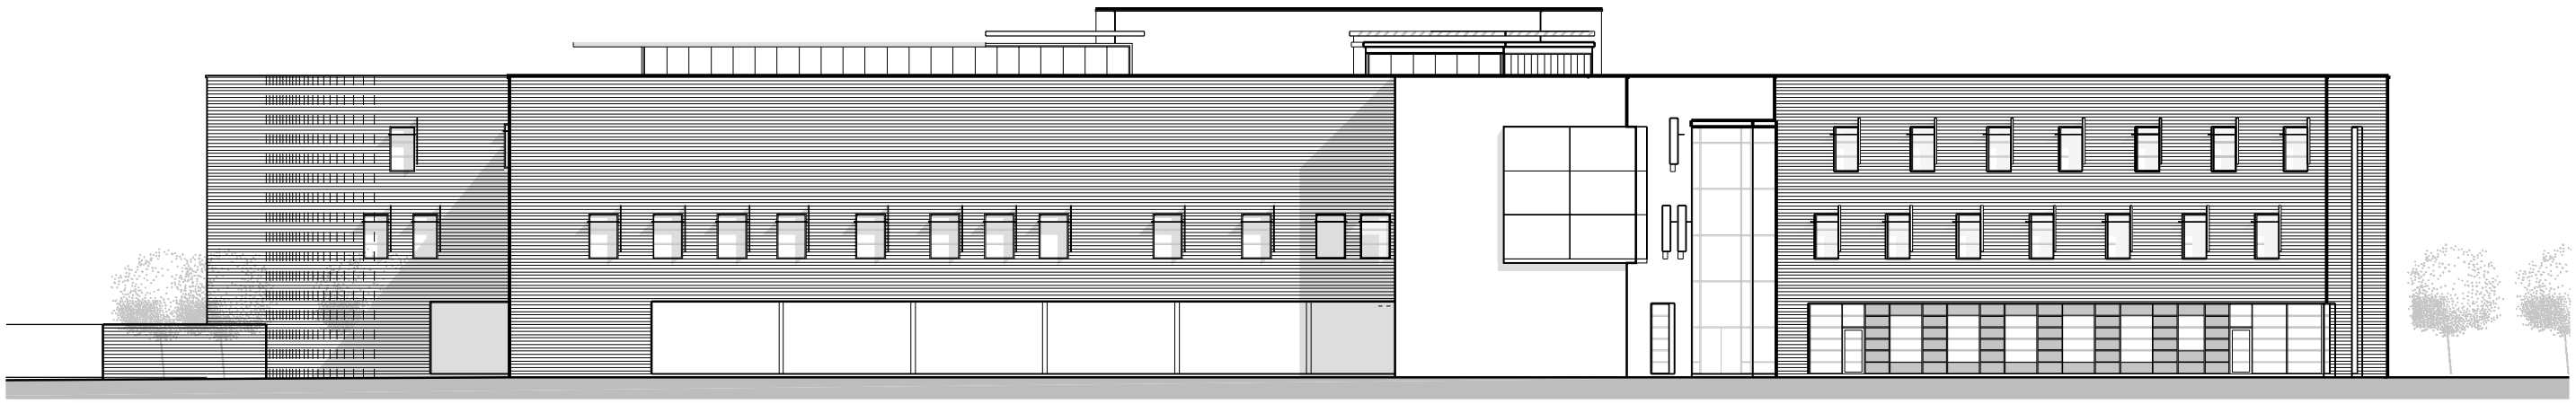

SOUTH ELEVATION

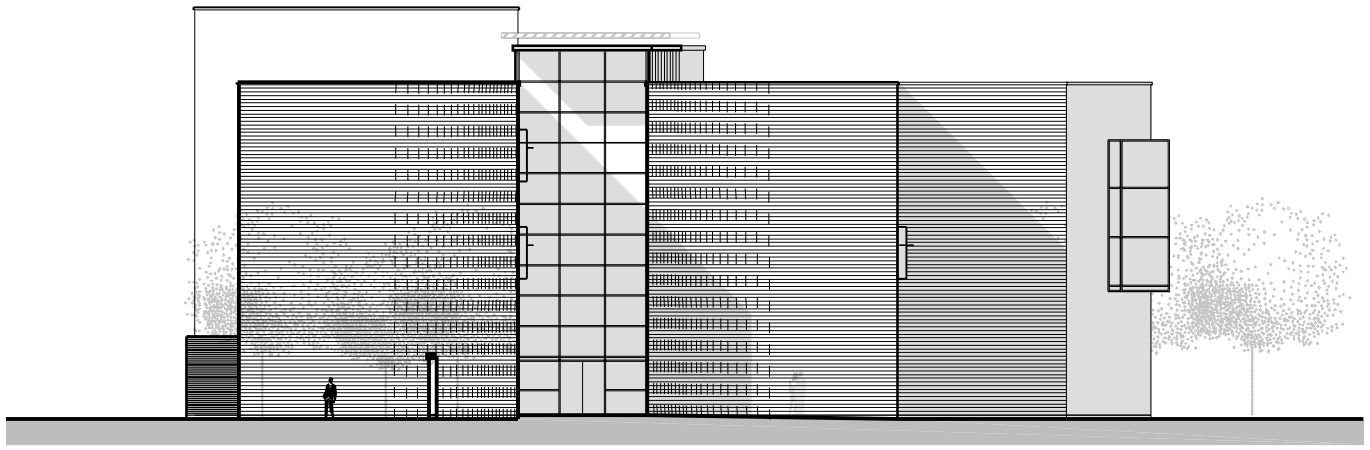

WEST ELEVATION

Main Entrance from Broadwalk

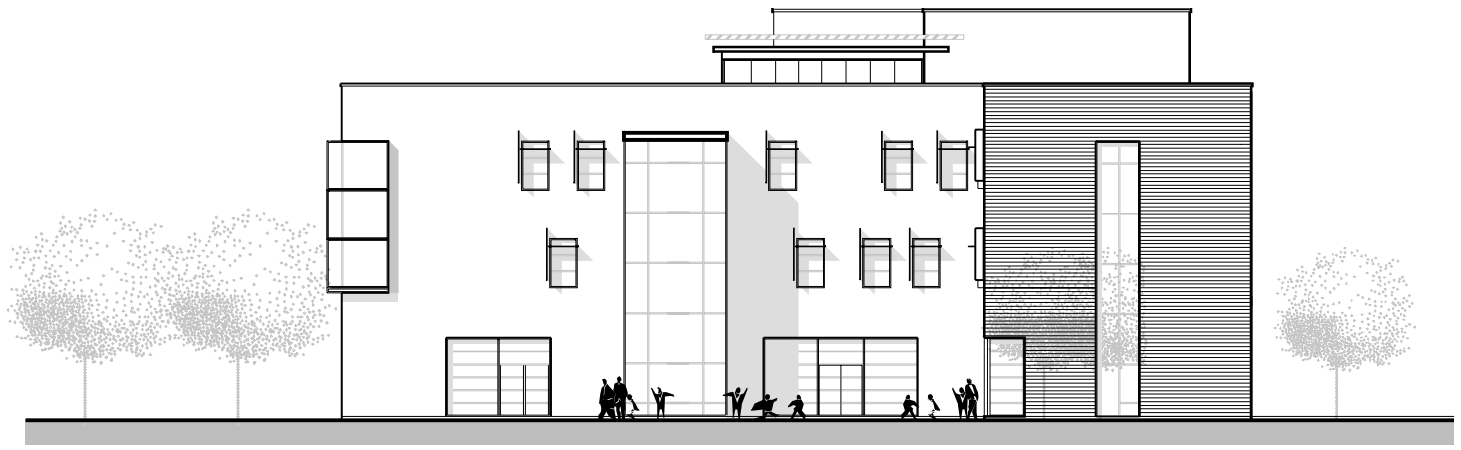

EAST ELEVATION

Revision	Description	By	Date
*	First Issue	CW	15/10/04

Date Plotted 15-OCT-2004 16:18 L:\903178\cad\Plots\Current\L(-)105.plt

NOTES

DO NOT SCALE. Use figured dimensions only. The contractor is required to check all dimensions before work is put in hand.

© Copyright Austin-Smith:Lord

The drawing is merely lent for the purpose for which it is specifically lent to the addressee. It may not be reproduced for any purpose without written permission.

No work included, or parts depicted from this drawing should be scaled for fabrication purposes or as the basis for development controls.

Drawn	CW
Date	14/10/08
Checked	
Date	
Scale	1:100 @ A0
Status	For Comment

Austin-Smith:Lord
Architects Designers Planners
Landscape Architects
6 Boxwood Court
Calver Road
Warrington WA2 8UZ
t 01925 414841
f 01925 414814
e warrington@austinsmithlord.com

Austin▪Smith:Lord

Project Pendleton Health & Social Centre

Description Proposed Elevations

Job No.	Drawing No.	Revision
903178	L(-)105	*