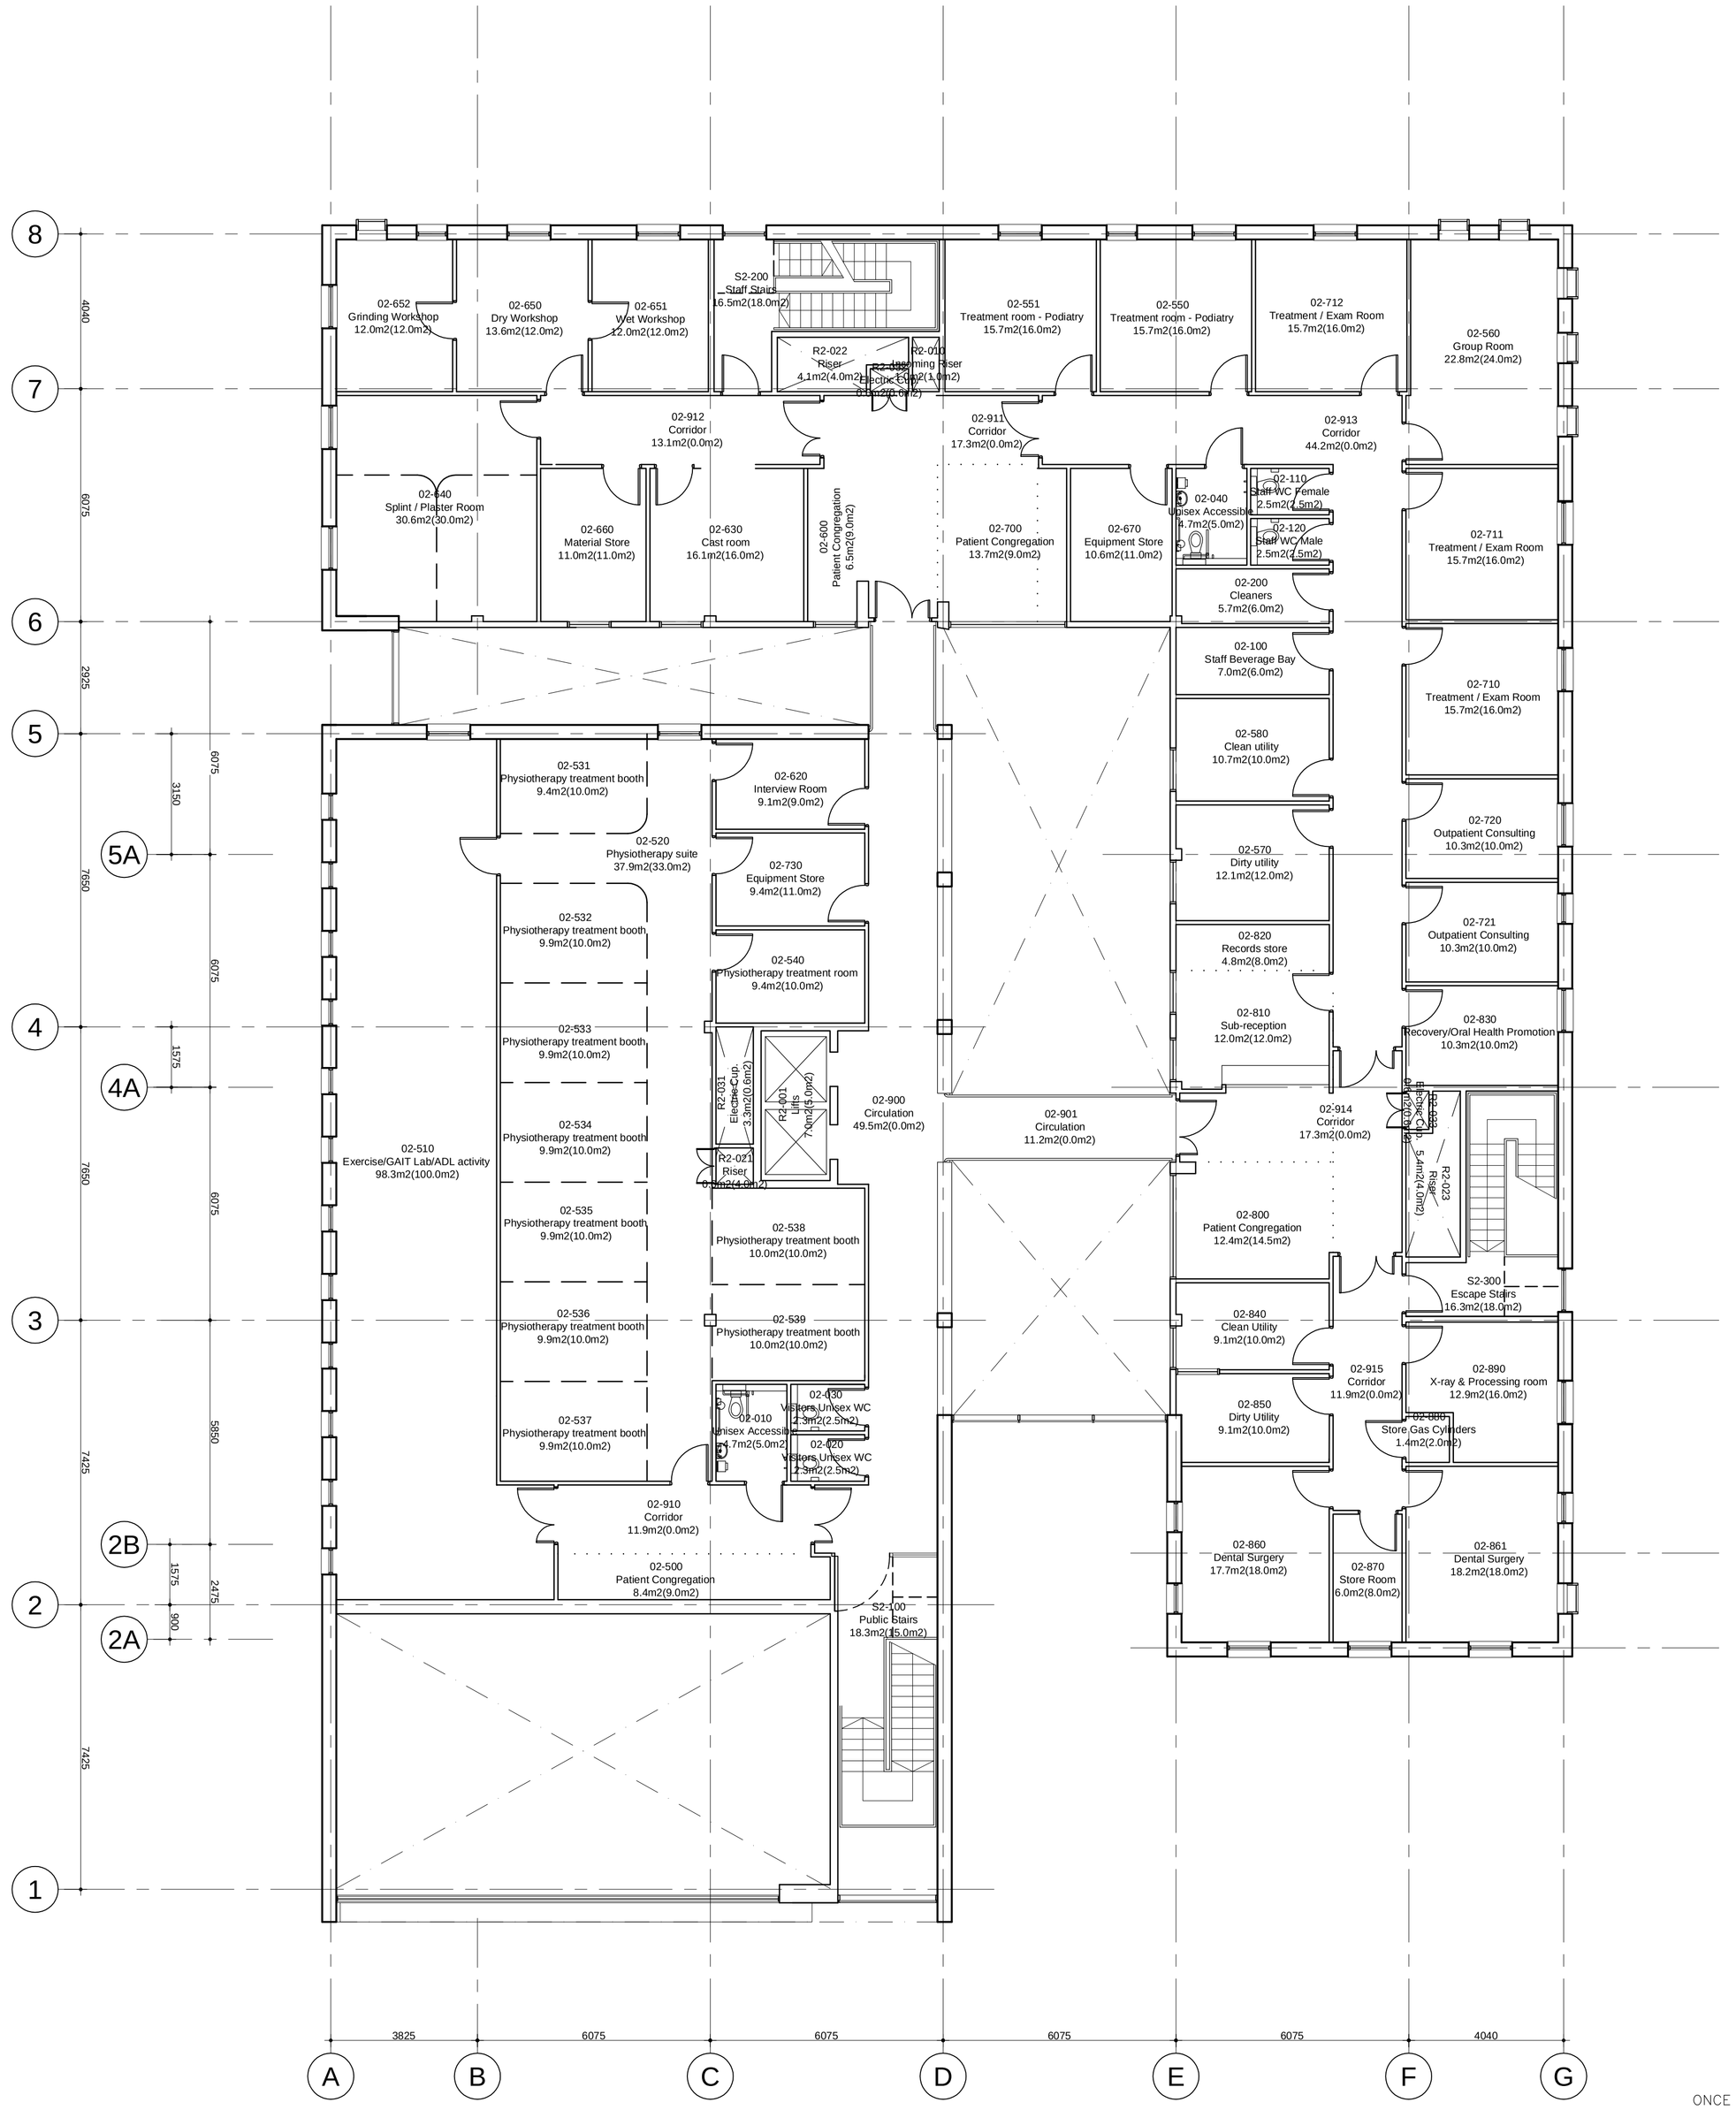

ONCE PRINTED AND DISTRIBUTED THIS DOCUMENT IS ASSUMED UNCONTROLLED.

KEY PLAN

NOTES:

1). UNDER NO CIRCUMSTANCES SHOULD DIMENSIONS BE SCALED FROM THIS DRAWING "IF IN DOUBT ASK".
2). THIS DRAWING IS TO BE READ IN CONJUNCTION WITH ALL OTHER RELEVANT DRAWINGS, ANY DISCREPANCIES, ERRORS OR OMISSIONS TO BE BROUGHT TO THE ATTENTION OF LAING O'ROURKE.
3). ALL DIMENSIONS TO BE CHECKED BEFORE COMMENCEMENT OF WORK ON SITE.

Rev. By. Chkd.	Comments.	Date. Authorised.
P4 MR MR	PLANNING	05/05/05 MR
P3 JH MR	USER CLIENT REVIEW PRE-PLANNING	24/02/05 MR
P2 JH MR	ISSUE FOR COMMENT PRE-PLANNING	11/02/05 MR
P1 JH MR	INITIAL ISSUE FOR COMMENT	01/02/05 MR

S.H.E. BOX

mast LIFTCo

LAING O'ROURKE

Maclaren House, Lancastrian Office Centre, Talbot Road, Old Trafford, Manchester. M32 0FP
Telephone (0161) 886 5700 Fax (0161) 877 6830

© This drawing is the copyright of mblc and must not be reproduced without permission

mblc architects + urbanists

mblc ltd
Great Marlborough Street
Manchester M1 5 NN
Tel: +44(0) 161 237 5500
Fax: +44(0) 161 237 5544
Email: mblc@mblc.co.uk
Web: www.mblc.co.uk

Project
MAST LIFT WALKDEN
BOLTON ROAD

Drawing
ARCHITECTURAL GA
PLAN LEVEL 02
2ND FLOOR

Purpose of issue: P3 PLANNING

Status:

Project number: 1868

Scale: 1:100

Original drawing sheet size: A1

Drawing number: WA-B_MB_00_02_DR_A_20020

Rev.: P4

CAD FILE/LOCATION:

© All rights reserved. No part of this drawing may be reproduced or transmitted in any forms by any means without written permission of the copyright holder.

PDF created with pdfFactory trial version www.pdffactory.com